PHASE 1: SOUTHERN ROUNDABOUT CONSTRUCTION

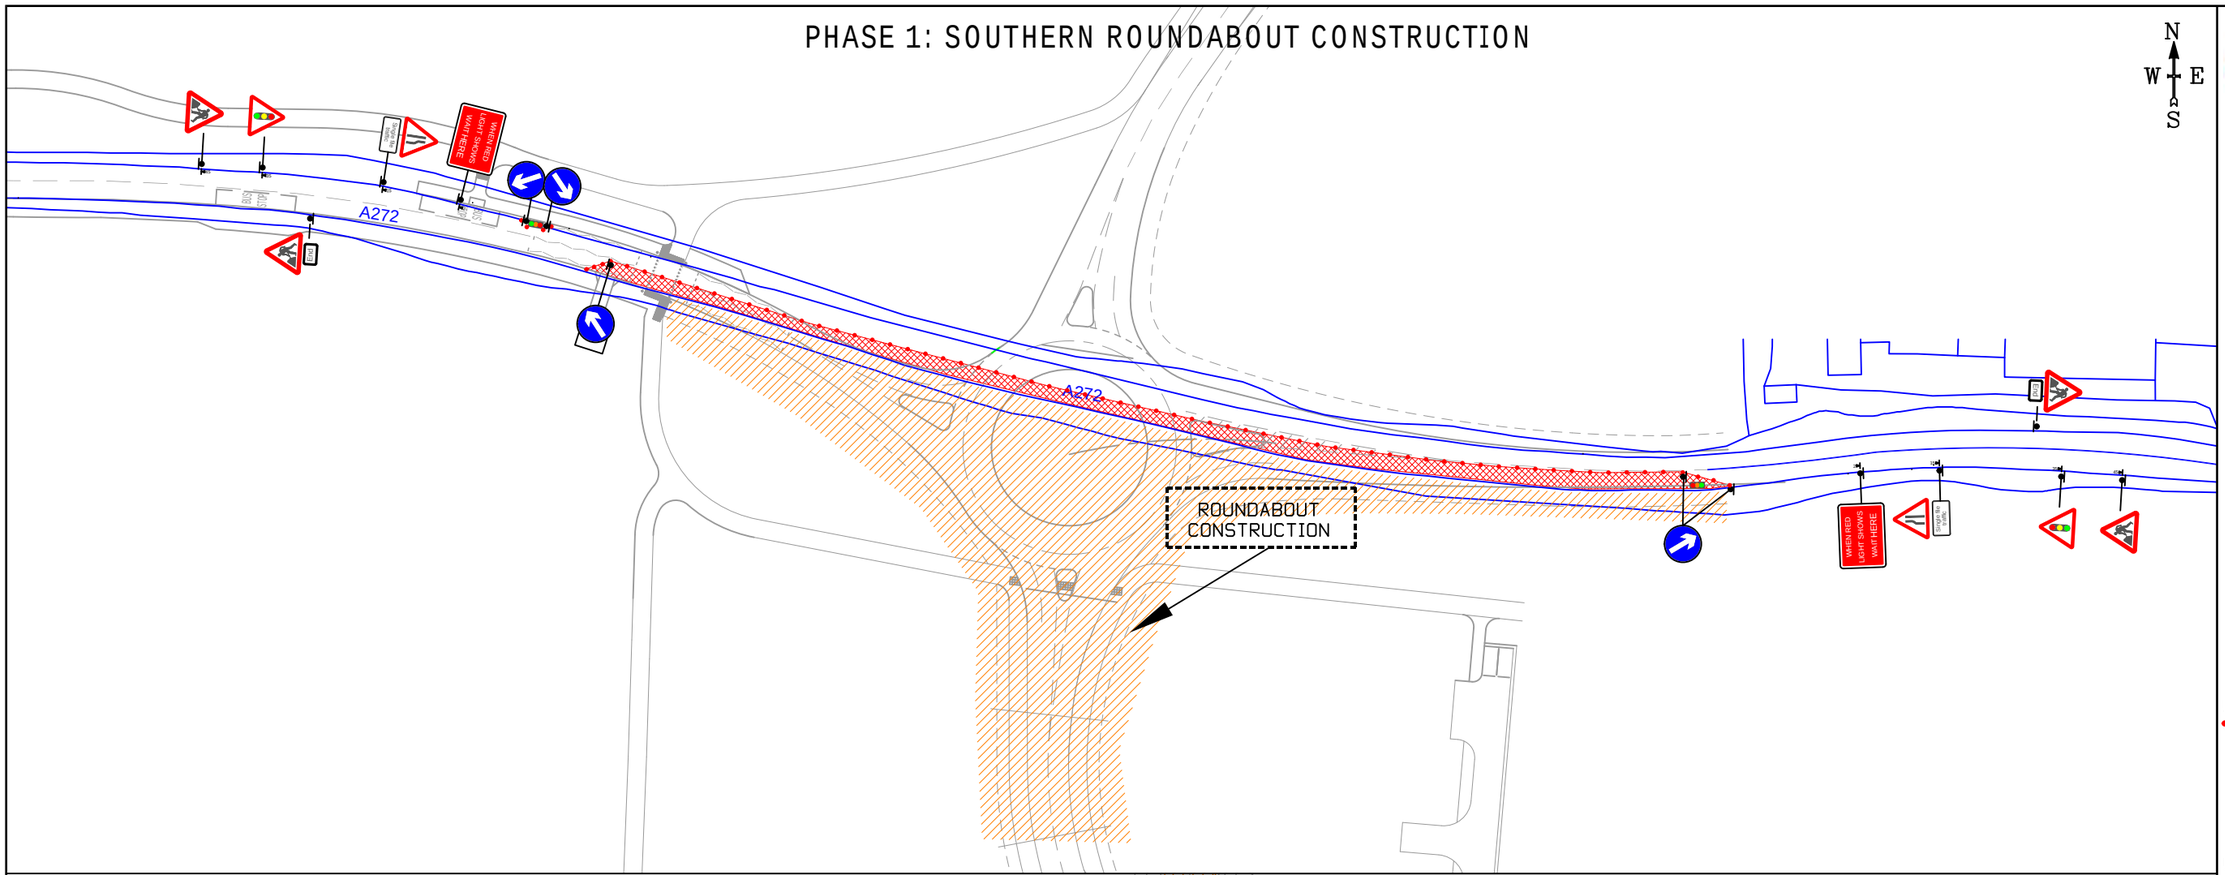

PHASE 2: NORTHERN ROUNDABOUT CONSTRUCTION

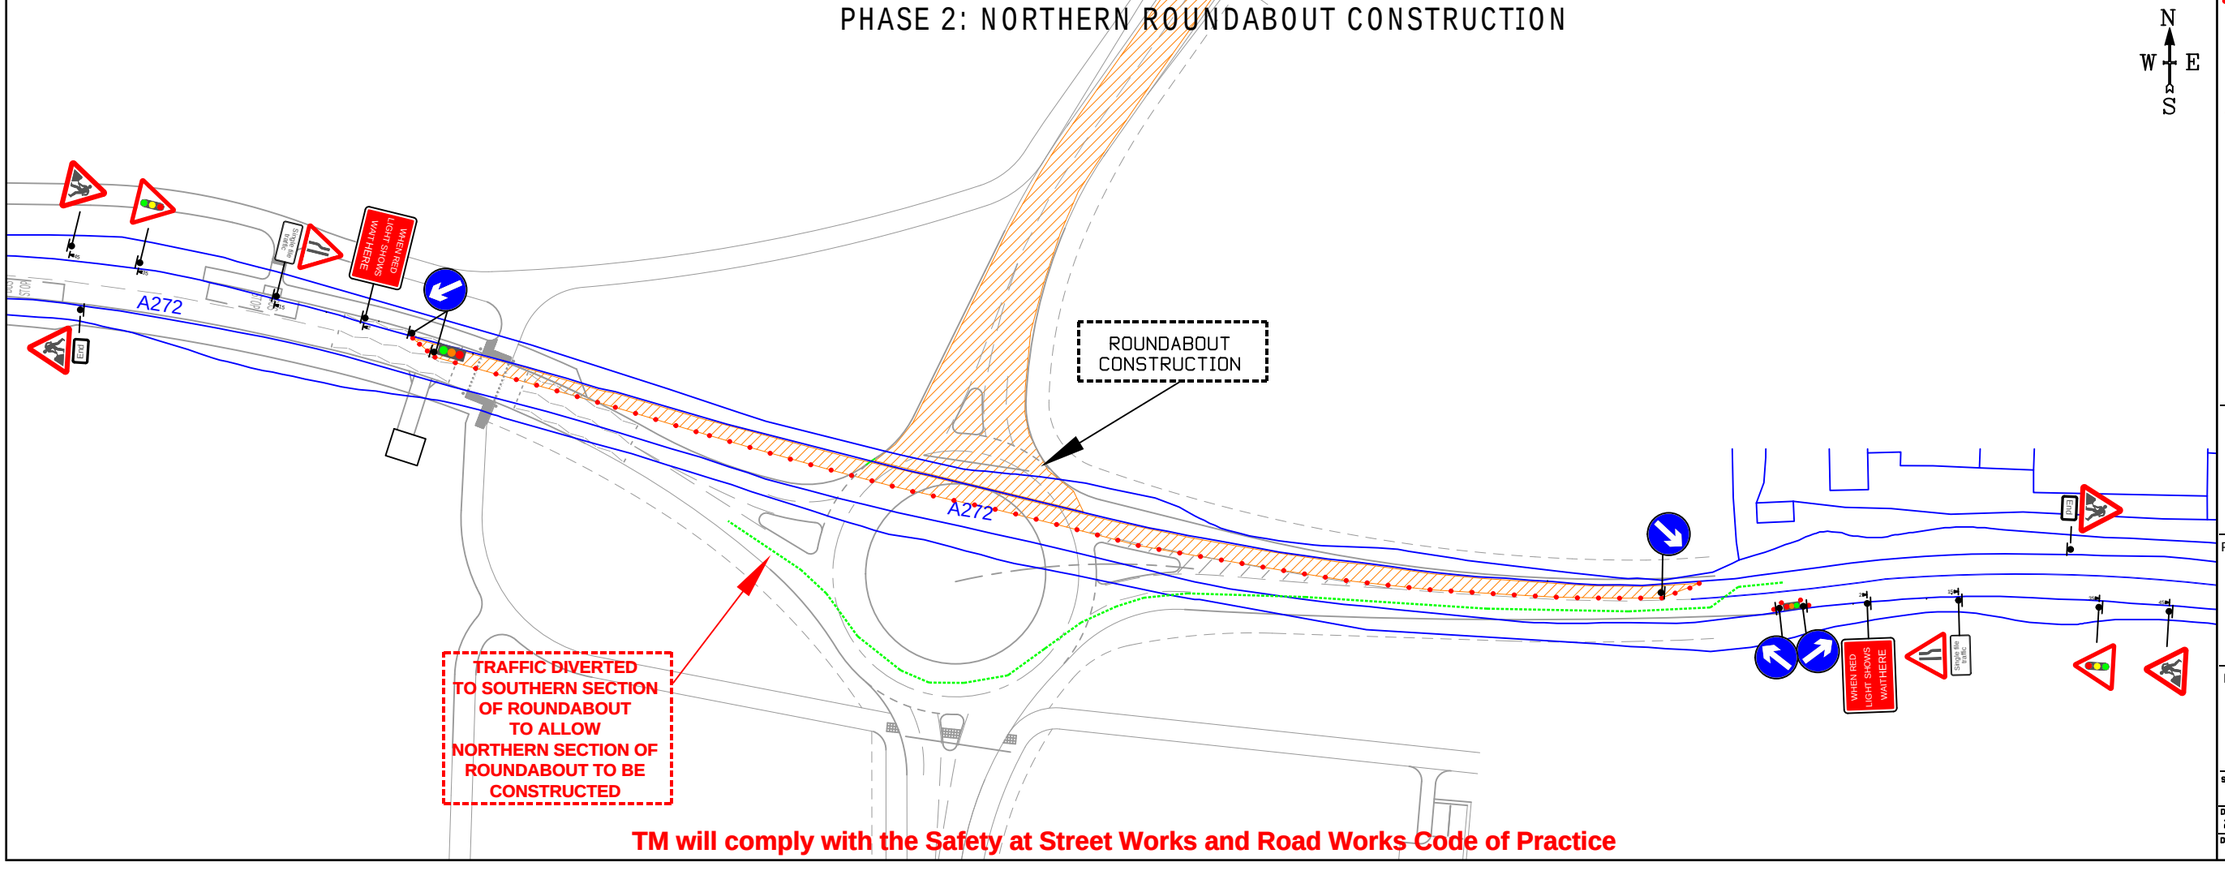

TM will comply with the Safety at Street Works and Road Works Code of Practice

www.amber-rtm.co.uk
AMBER RTM
TRAFFIC MANAGEMENT SYSTEMS

KEY

- WORKS AREA
- CONE
- SIGN
- TEMPORARY TRAFFIC LIGHTS
- TRAFFIC FLOW

NOTE:

TRAFFIC LIGHTS TO BE MANUALLY CONTROLLED 06:00 - 18:00

ABSOLUTE MINIMUM OF 3 METERS RUNNING LANE MUST BE KEPT AT ALL TIMES

DETAIL B (B)

Single/Dual carriageway 40mph or less - 450mm traffic cones, spacing 1.5m.
Single/Dual carriageway 50mph or more - 750mm traffic cones, spacing 1.5m.
Dual carriageway national speed limit - 750mm traffic cones, spacing 1.5m, relaxation 3m.

Notes:
1) During darkness, warning lights to BS EN 12352:2006 should be provided in accordance with Table A1.3 (Appendix 1).
2) 45Âtapers have 1.5m spacing, no relaxations.
3) On motorways and NSL AP duals with hard shoulders, 1m cones will be required for both standard and relaxation works for lead tapers and the facing wall of lane changes.

DETAIL C2 (C2)

Single carriageway 40mph or less - 450mm traffic cones.
Single/Dual carriageway 50mph or more - 750mm traffic cones.

Notes:
1) During darkness, warning lights to BS EN 12352:2006 should be provided in accordance with Table A1.3.

DETAIL C1 (C1)

Single/Dual carriageway 40mph or less - 450mm traffic cones.
Single/Dual carriageway 50mph or more - 750mm traffic cones.

Notes:
1) During darkness, warning lights to BS EN 12352:2006 should be provided in accordance with Table A1.3 (Appendix 1).
2) For relaxation to Detail C1 see Table A1.3 (Appendix 1).

NOTES

1. All traffic signs shall comply with Chapter 8 of the Traffic Signs Manual
2. All traffic management equipment shall be provided by the Contractor, unless otherwise specified.
3. All signs shall be positioned so as not to be obscured by any other objects and shall not obstruct any other sign, permanent or temporary as much as is reasonably practicable.
4. All traffic signs shall meet the reflectorisation requirements of BS 873 : Part 6 : 1983, Table 1.4
5. Works Access/Egress to be positioned to suit ongoing works

CLIENT

'Devine

PROJECT

PHASE 1&2:
NORTHERN ROUNDABOUT CONSTRUCTION
A272 EAST STREET,
BILLINGHURST, RH14 9DB

DRAWING

2-WAY TRAFFIC LIGHTS:
(NEW SPEED LIMIT OF 30MPH)

SCALE @ A1: SCALE	DESIGNER: TS	CHECKED: CHK | AC	SHEET NUMBER: SHT_NO
DATE: 26.11.2018	CAD: DWG	APPROVED: APP | APPS	
DRAWING NUMBER: UBQ8008.TS.022		PROJECT No: UBQ8008	REV: C

PHASE 3: WEST OF ROUNDABOUT: NORTHERN CARRIAGEWAY WORKS

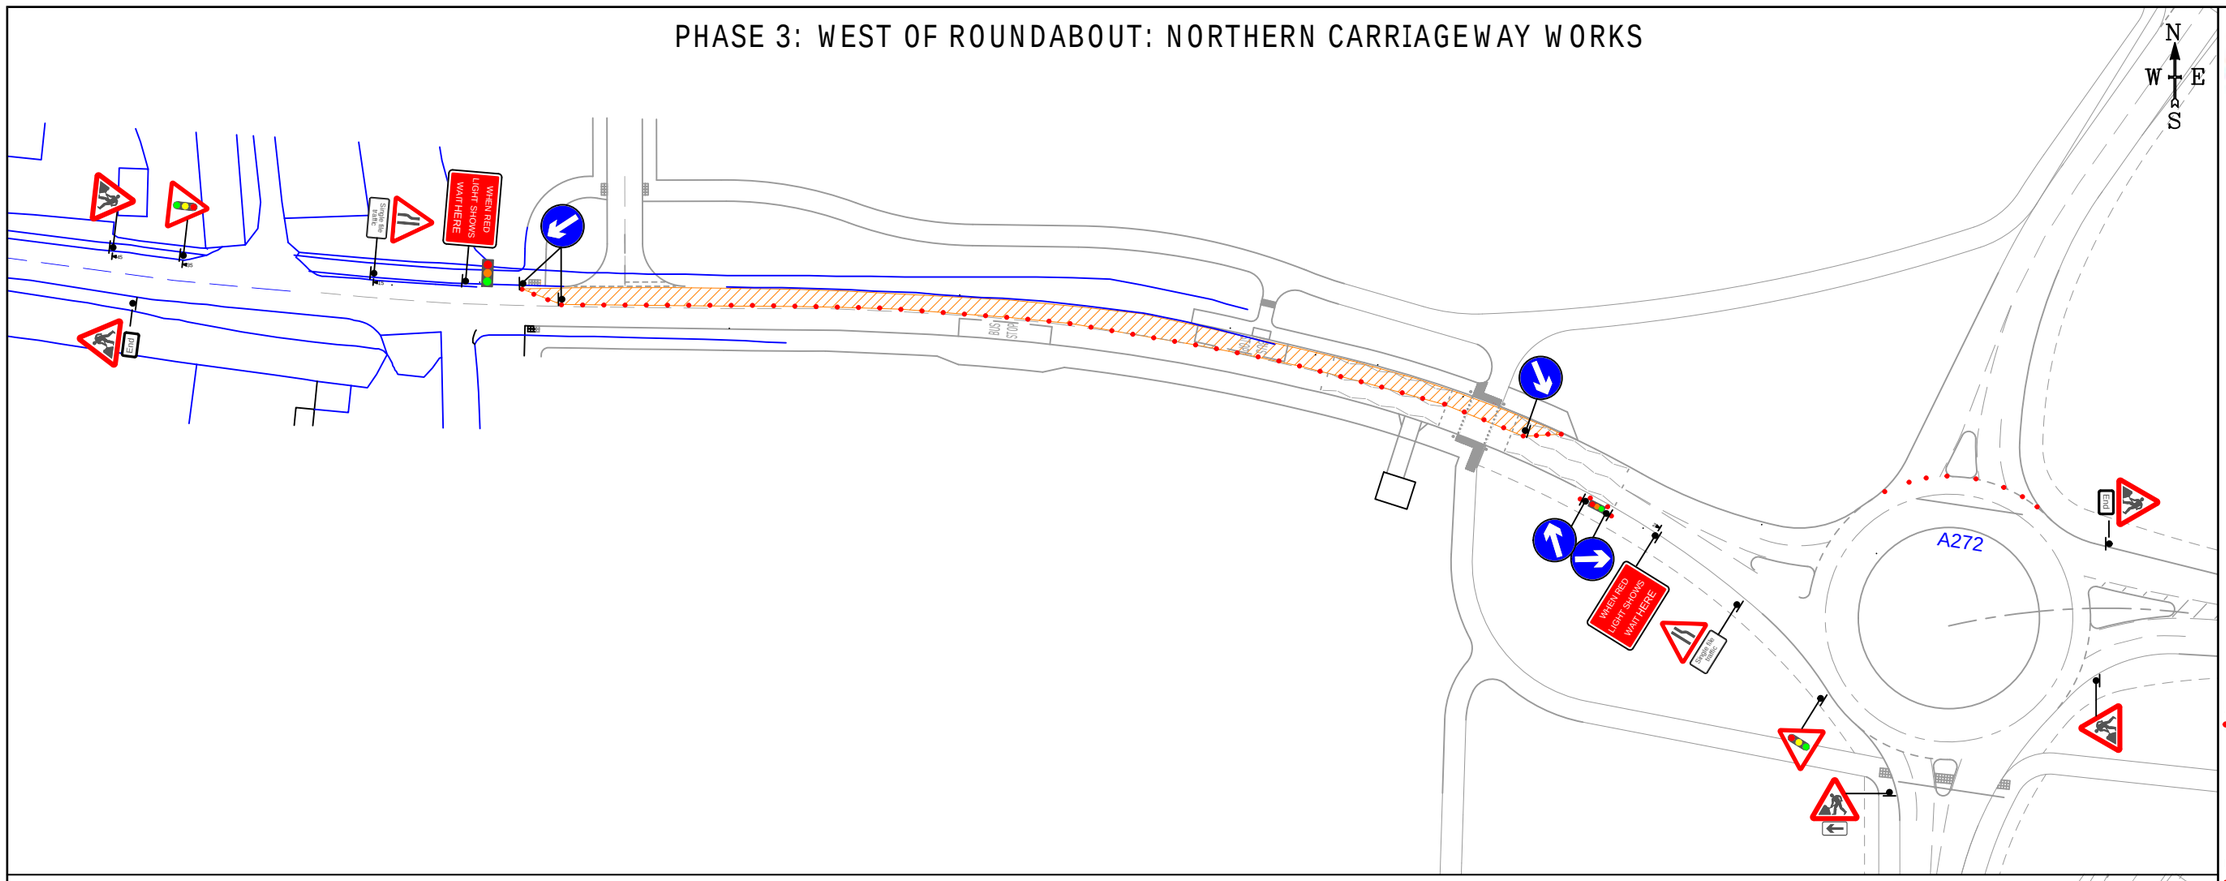

PHASE 4: WEST OF ROUNDABOUT: SOUTHERN CARRIAGEWAY WORKS

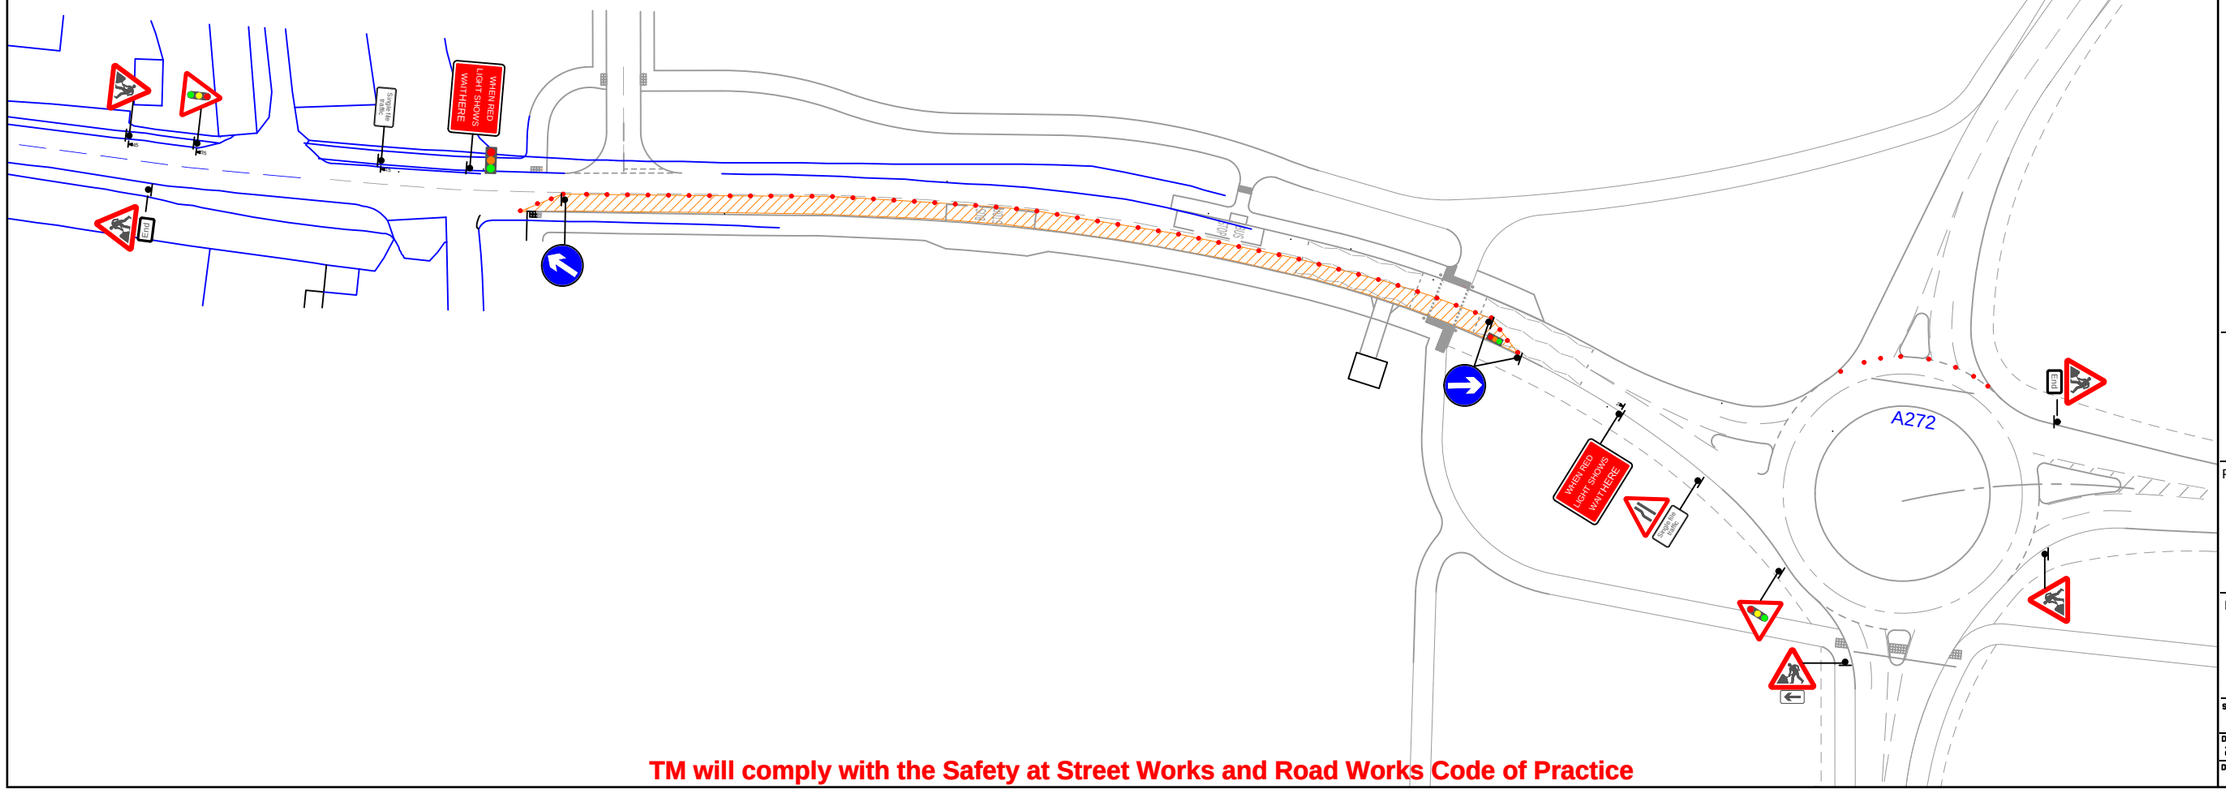

TM will comply with the Safety at Street Works and Road Works Code of Practice

www.amber-rtm.co.uk
AMBER RTM
TRAFFIC MANAGEMENT SYSTEMS

KEY

	WORKS AREA
	CONE
	SIGN
	TEMPORARY TRAFFIC LIGHTS

NOTE:

TRAFFIC LIGHTS TO BE MANUALLY CONTROLLED 06:00 - 18:00

ABSOLUTE MINIMUM OF 3 METERS RUNNING LANE MUST BE KEPT AT ALL TIMES

DETAIL B (B)

Single/Dual carriageway 40mph or less - 450mm traffic cones, spacing 1.5m.
Single/Dual carriageway 50mph or more - 750mm traffic cones, spacing 1.5m.
Dual carriageway national speed limit - 750mm traffic cones, spacing 1.5m, relaxation 3m.

Notes:
1) During darkness, warning lights to BS EN 12352:2006 should be provided in accordance with Table A1.3 (Appendix 1).
2) 45Âtapers have 1.5m spacing, no relaxations.
3) On motorways and NSL AP duals with hard shoulders, 1m cones will be required for both standard and relaxation works for lead tapers and the facing wall of lane changes.

DETAIL C2 (C2)

25m

Single carriageway 40mph or less - 450mm traffic cones.
Single/Dual carriageway 50mph or more - 750mm traffic cones.

Notes:
1) During darkness, warning lights to BS EN 12352:2006 should be provided in accordance with Table A1.3.

DETAIL C1 (C1)

9m

Single/Dual carriageway 40mph or less - 450mm traffic cones.
Single/Dual carriageway 50mph or more - 750mm traffic cones.

Notes:
1) During darkness, warning lights to BS EN 12352:2006 should be provided in accordance with Table A1.3 (Appendix 1).
2) For relaxation to Detail C1 see Table A1.3 (Appendix 1).

NOTES

1. All traffic signs shall comply with Chapter 8 of the Traffic Signs Manual
2. All traffic management equipment shall be provided by the Contractor, unless otherwise specified.
3. All signs shall be positioned so as not to be obscured by any other objects and shall not obstruct any other sign, permanent or temporary as much as is reasonably practicable.
4. All traffic signs shall meet the reflectorisation requirements of BS 873 : Part 6 : 1983, Table 1.4
5. Works Access/Egress to be positioned to suit ongoing works

CLIENT

'Devine

PROJECT

PHASE 3&4:
CARRIAGEWAY WORKS

A272 EAST STREET,
BILLINGHURST, RH14 9DB

DRAWING

2-WAY TRAFFIC LIGHTS:
(NEW SPEED LIMIT OF 30MPH)

SCALE @ A1: SCALE	DESIGNER: TS	CHECKED: CHK | AC	SHEET NUMBER: SHT_NO
DATE: 26.11.2018	CAD: DWG	APPROVED: APP | APPS	
DRAWING NUMBER: UBQ8008.TS.023		PROJECT No: UBQ8008	REV: C

PHASE 5: EAST OF ROUNDABOUT: SOUTHERN CARRIAGEWAY WORKS

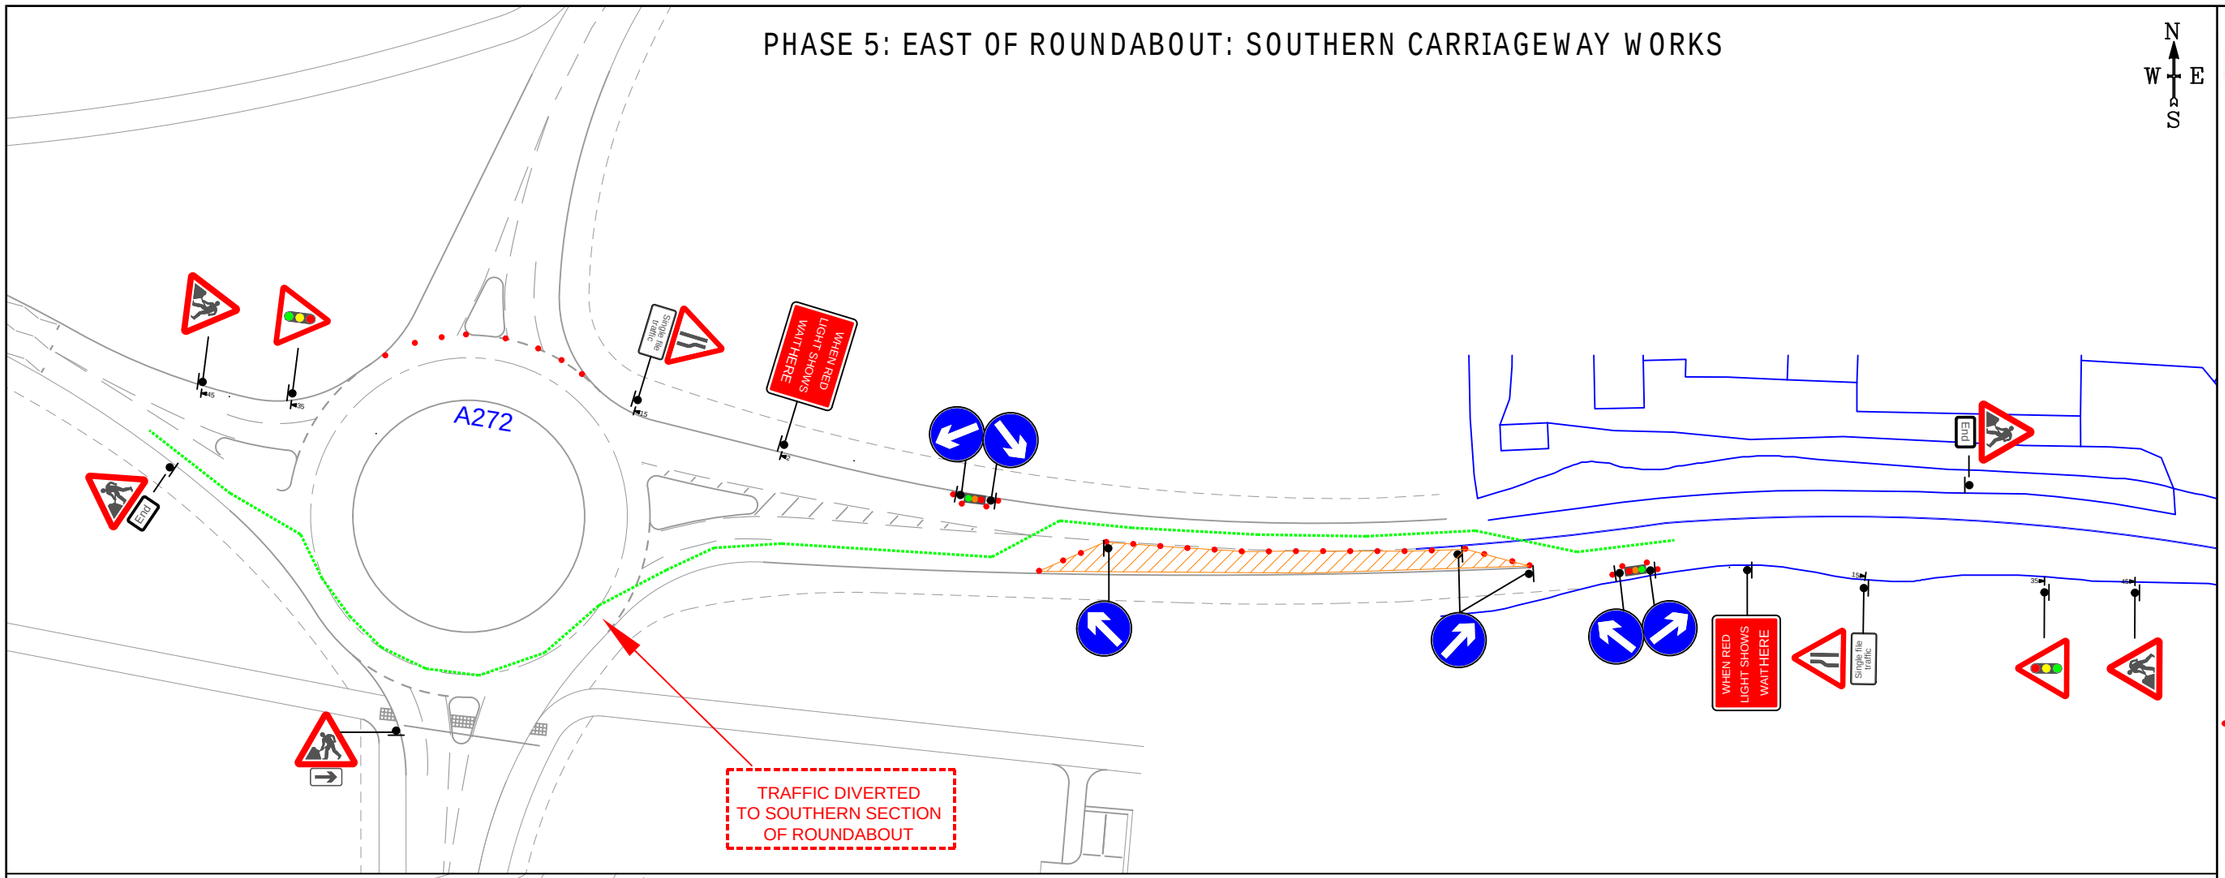

PHASE 6: EAST OF ROUNDABOUT: NORTHERN CARRIAGEWAY WORKS

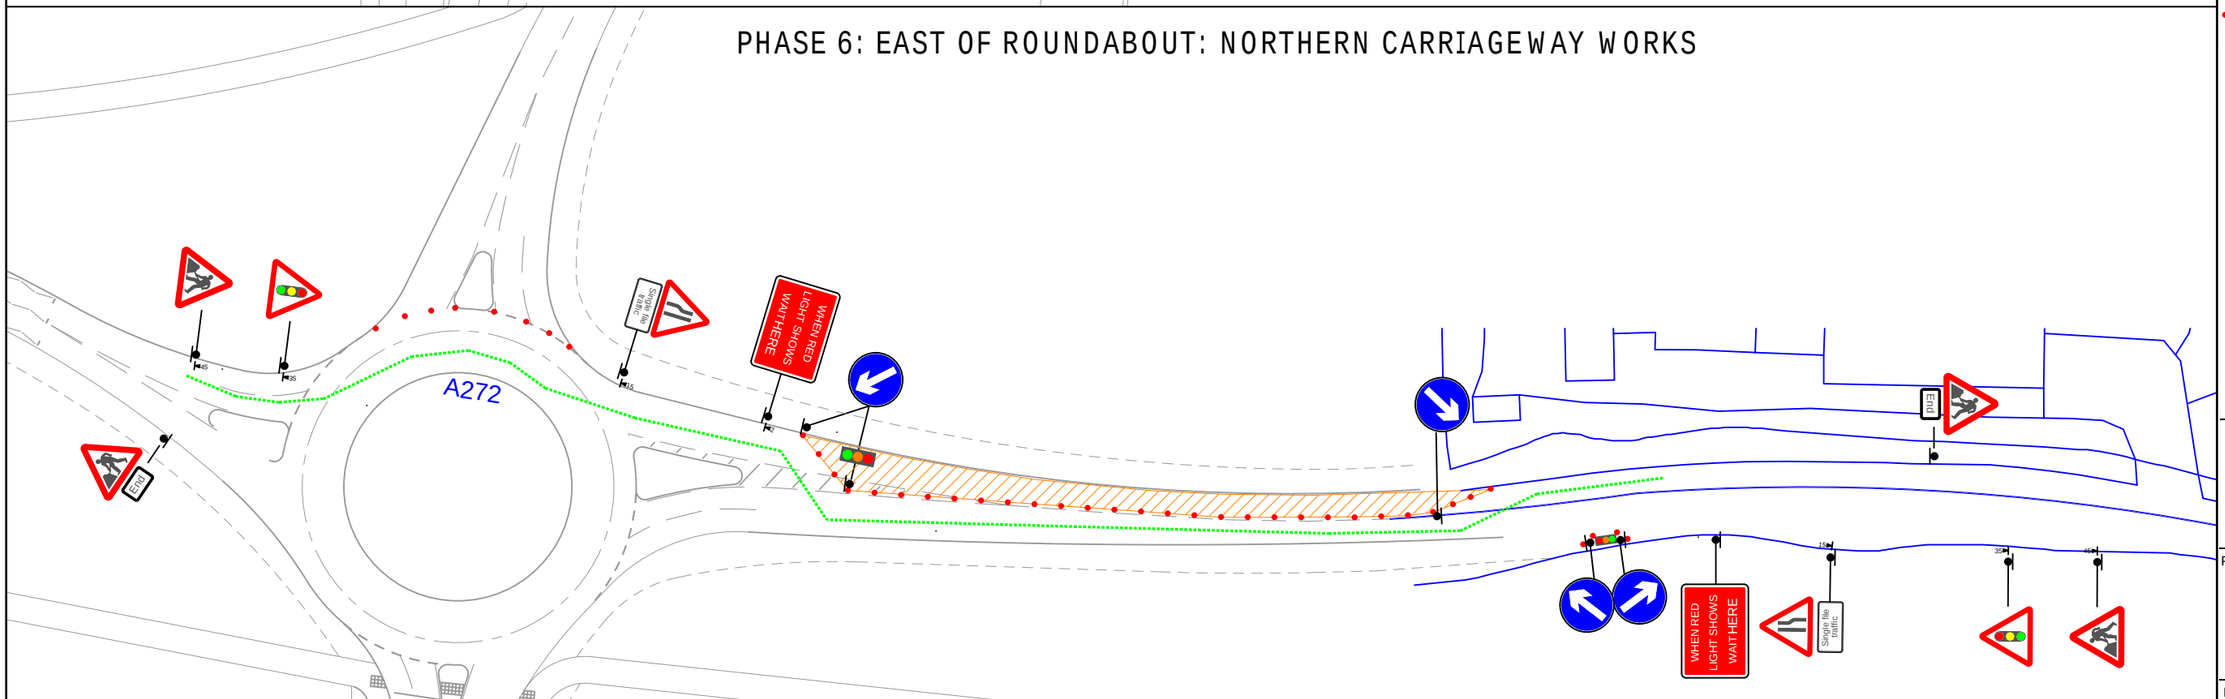

TM will comply with the Safety at Street Works and Road Works Code of Practice

www.amber-rtm.co.uk
AMBER RTM
TRAFFIC MANAGEMENT SYSTEMS

KEY

	WORKS AREA
	CONE
	SIGN
	TEMPORARY TRAFFIC LIGHTS

NOTE:

TRAFFIC LIGHTS TO BE MANUALLY CONTROLLED 06:00 - 18:00

ABSOLUTE MINIMUM OF 3 METERS RUNNING LANE MUST BE KEPT AT ALL TIMES

DETAIL B (B)

Single/Dual carriageway 40mph or less - 450mm traffic cones, spacing 1.5m.
Single/Dual carriageway 50mph or more - 750mm traffic cones, spacing 1.5m.
Dual carriageway national speed limit - 750mm traffic cones, spacing 1.5m, relaxation 3m.

Notes:
1) During darkness, warning lights to BS EN 12352:2006 should be provided in accordance with Table A1.3 (Appendix 1).
2) 45Åtapers have 1.5m spacing, no relaxations.
3) On motorways and NSL AP duals with hard shoulders, 1m cones will be required for both standard and relaxation works for lead tapers and the facing wall of lane changes.

DETAIL C2 (C2)

Single carriageway 40mph or less - 450mm traffic cones.
Single/Dual carriageway 50mph or more - 750mm traffic cones.

Notes:
1) During darkness, warning lights to BS EN 12352:2006 should be provided in accordance with Table A1.3.

DETAIL C1 (C1)

Single/Dual carriageway 40mph or less - 450mm traffic cones.
Single/Dual carriageway 50mph or more - 750mm traffic cones.

Notes:
1) During darkness, warning lights to BS EN 12352:2006 should be provided in accordance with Table A1.3 (Appendix 1).
2) For relaxation to Detail C1 see Table A1.3 (Appendix 1).

NOTES

1. All traffic signs shall comply with Chapter 8 of the Traffic Signs Manual
2. All traffic management equipment shall be provided by the Contractor, unless otherwise specified.
3. All signs shall be positioned so as not to be obscured by any other objects and shall not obstruct any other sign, permanent or temporary as much as is reasonably practicable.
4. All traffic signs shall meet the reflectorisation requirements of BS 873 : Part 6 : 1983, Table 1.4
5. Works Access/Egress to be positioned to suit ongoing works

CLIENT

'Devine

PROJECT

PHASE 5&6:
CARRIAGEWAY WORKS

A272 EAST STREET,
BILLINGHURST, RH14 9DB

DRAWING

2-WAY TRAFFIC LIGHTS:
(NEW SPEED LIMIT OF 30MPH)

SCALE @ A1: SCALE	DESIGNER: TS	CHECKED: CHK | AC	SHEET NUMBER: SHT_NO
DATE: 26.11.2018	CAD: DWG	APPROVED: APP | APPS	
DRAWING NUMBER: UBQ8008.TS.024		PROJECT No: UBQ8008	REV: A